

Date: Thursday, 3/9/2006 8:34:56 AM
 User: Linda Lacelle

Process Sheet

Customer	: CU-DAR001 Dart Helicopters Services	Drawing Name	: BLOWER MOTOR INLET ADAPTER
Job Number	: 26178		
Estimate Number	: 12247		
P.O. Number	: N/A	Part Number	: D3477041
This Issue	: 3/9/2006	S.O. No.	: N/A
Prsht Rev.	: NC	Drawing Number	: D3477 REV A
First Issue	: N/A	Project Number	: N/A
Previous Run	: N/A	Drawing Revision	: A
	Type : SMALL / MED FAB	Material	: N/A
Written By	: <u>SEE COMMENT BELOW</u>	Due Date	: 3/30/2006
Checked & Approved By	: <u>SEE ABOVE USER & DATE</u>	Qty:	1 Um: Each
Comment	: Est Rev: A New Issue 06-02-03 JLM		

Additional Product

Job Number:



Seq. #:	Machine Or Operation:	Description :
----------------	------------------------------	----------------------

1.0	D34773	Tube
-----	--------	------



Comment: Qty.: 1.0000 Each(s)/Unit Total : 1.0000 Each(s)

Pick:

Qty	Part Number	Description	Batch
-----	-------------	-------------	-------

1	D3477-3	Tube	<u>26282</u>
---	---------	------	--------------

Bo60328 ①

2.0	D34771	Flange
-----	--------	--------



Comment: Qty.: 1.0000 Each(s)/Unit Total : 1.0000 Each(s)

Pick:

Qty	Part Number	Description	Batch
-----	-------------	-------------	-------

1	D3477-1	Flange	<u>26130</u>
---	---------	--------	--------------

Bo60328 ①

3.0	D34775	BLOWER ADAPTER FLANGE
-----	--------	-----------------------



Comment: Qty.: 1.0000 Each(s)/Unit Total : 1.0000 Each(s)

Pick:

Qty	Part Number	Description	Batch
-----	-------------	-------------	-------

1	D3477-5	Flange	<u>26131</u>
---	---------	--------	--------------

Bo60328 ①

4.0	SMALL FAB 1	SMALL & MEDIUM FAB RESOURCE 1
-----	-------------	-------------------------------



Comment: SMALL & MEDIUM FAB RESOURCE 1

1-Assemble as per Dwg D3477

2-Spot Weld as per Dwg D3477 and Dart QSI 004

Bo60329 ①

W/O:		WORK ORDER CHANGES					
DATE	STEP	PROCEDURE CHANGE	By	Date	Qty	Approval Chief Eng / Prod Mgr	Approval QC Inspector

Part No: _____ PAR #: _____ Fault Category: _____ NCR: Yes ☒ No ☐ DQA: ☒ _____ Date: 06/13/30
 QA: N/C Closed: _____ Date: _____

NCR:		WORK ORDER NON-CONFORMANCE (NCR)						
DATE	STEP	Description of NC Section A	Corrective Action Section B			Verification Section C	Approval Chief Eng	Approval QC Inspector
			Initial Chief Eng	Action Description Chief Eng	Sign & Date			

NOTE: Date & initial all entries

Date: Thursday, 3/9/2006 8:34:56 AM
User: Linda Lacelle

Process Sheet

Customer: CU-DAR001 Dart Helicopters Services

Drawing Name: BLOWER MOTOR INLET ADAPTER

Job Number: 26178

Part Number: D3477041

Job Number:



Seq. #:	Machine Or Operation:	Description :
---------	-----------------------	---------------

5.0

QC5/9

WELD INSPECTION



5 06-03-29 ①

Comment: WELD INSPECTION

6.0

OUTSIDE SERVICE

OUTSIDE SERVICES



Comment: Sub-Contracting OUTSIDE SERVICES

Issue P/O:

Electro Chemically Polish weldment as per Dwg Dwg D3477

Ensure Certificate of Conformity is attached

7.0

PACKAGING 1

PACKAGING RESOURCE #1



Comment: PACKAGING RESOURCE #1

Receive & Inspect for Transit Damage

Ensure Material Release Note is attached

06-03-29 ①

8.0

QC3

INSPECT POWDER COAT/CHEMICAL CONVERSION



Comment: INSPECT POWDER COAT/CHEMICAL CONVERSION

9.0

PACKAGING 1

PACKAGING RESOURCE #1



Comment: PACKAGING RESOURCE #1

Identify and Stock

Location: _____

06-03-29 ①

10.0

DC

DOCUMENT CONTROL



Comment: DOCUMENT CONTROL

Inspection Level 21

06-03-30 ①

Job Completion



06-03-30

Dart Aerospace Ltd

W/O:		WORK ORDER CHANGES					
DATE	STEP	PROCEDURE CHANGE	By	Date	Qty	Approval Chief Eng / Prod Mgr	Approval QC Inspector

Part No: _____ PAR #: _____ Fault Category: _____ NCR: Yes No DQA: _____ Date: _____



QA: N/C Closed: _____ Date: _____

NCR:		WORK ORDER NON-CONFORMANCE (NCR)						
DATE	STEP	Description of NC Section A	Corrective Action Section B			Verification Section C	Approval Chief Eng	Approval QC Inspector
			Initial Chief Eng	Action Description Chief Eng	Sign & Date			

NOTE: Date & initial all entries

PRELIMINARY ISSUE

DESIGN <i>[Signature]</i>	DRAWN BY <i>[Signature]</i>	DART AEROSPACE LTD HAWKESBURY, ONTARIO, CANADA	
CHECKED	APPROVED	DRAWING NO. D3477	REV. A SHEET 1 OF 4
DATE 05.12.09		TITLE BLOWER INLET ADAPTER	SCALE 1:2
A	05.12.09	NEW ISSUE	

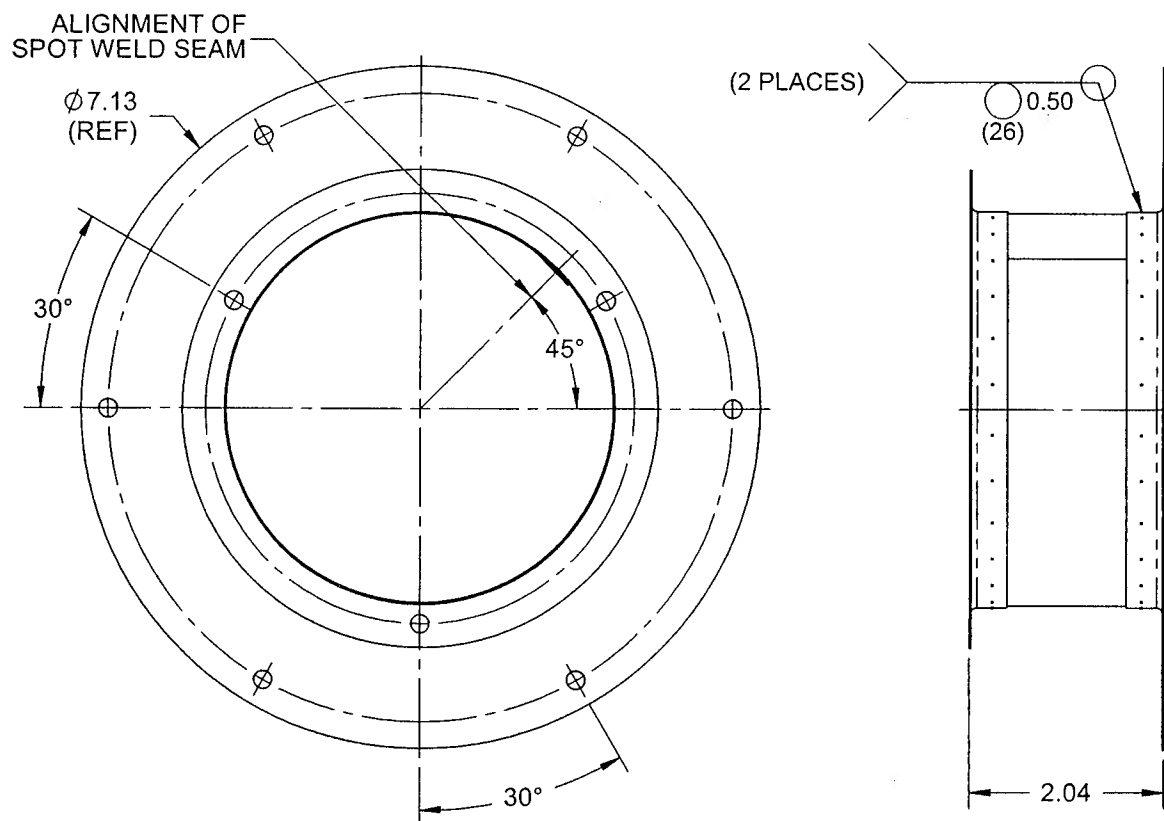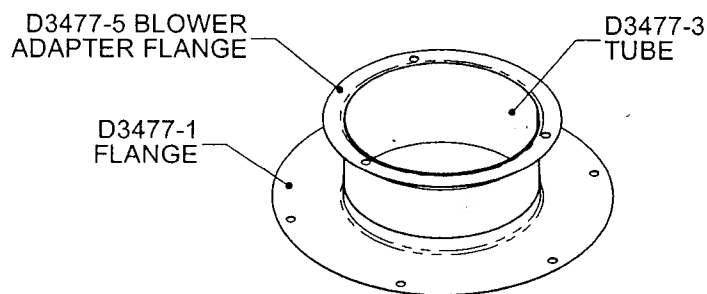

D3477-041 BLOWER MOTOR INLET ADAPTER


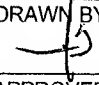
NOTES:


- 1) SPOT WELD PER DART QSI 004
- 2) FINISH: ELECTRO CHEMICALLY POLISH
- 3) TOLERANCES ARE PER DART QSI 018 UNLESS OTHERWISE NOTED
- 4) ALL DIMENSIONS ARE IN INCHES
- 5) BREAK ALL SHARP EDGES 0.005 TO 0.010

COPYRIGHT © 2005 BY DART AEROSPACE LTD.


THIS DOCUMENT IS PRIVATE AND CONFIDENTIAL AND IS SUPPLIED ON THE EXPRESS CONDITION THAT IT IS NOT TO BE USED FOR ANY PURPOSE OR COPIED OR COMMUNICATED TO ANY OTHER PERSON WITHOUT WRITTEN PERMISSION FROM DART AEROSPACE LTD.

PRELIMINARY ISSUE

DESIGN 	DRAWN BY 	DART AEROSPACE LTD HAWKESBURY, ONTARIO, CANADA	
CHECKED	APPROVED	DRAWING NO. D3477	REV. A SHEET 2 OF 4
DATE 05.12.09		TITLE BLOWER INLET ADAPTER	SCALE 1:2

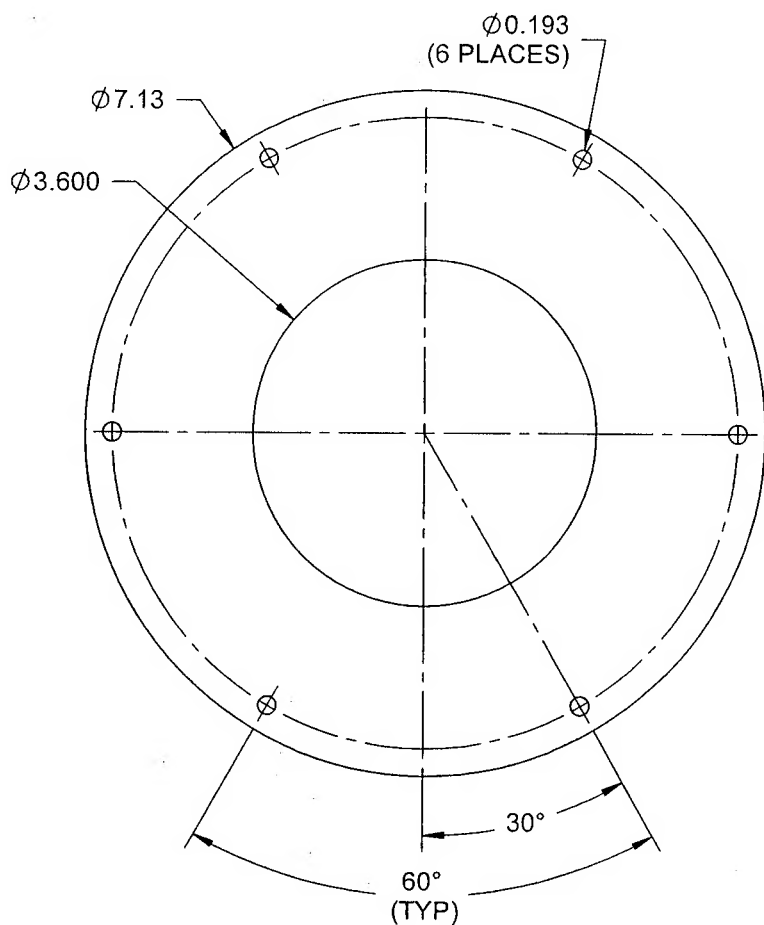

D3477-1F FLANGE
FLAT PATTERN

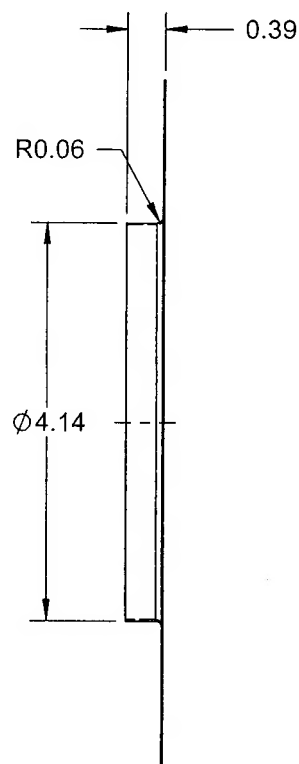




D3477-1
FLANGE

NOTES:


- 1) MATERIAL: AISI 304/316 SS SHEET PER MIL-S-5019 (ANNEALED) 2B FINISH
26 GAUGE SS (0.018 THICK)
(REF. DART SPEC. M304S26GA)
- 2) TOLERANCES ARE PER DART QSI 018 UNLESS OTHERWISE NOTED
- 3) ALL DIMENSIONS ARE IN INCHES
- 4) BREAK ALL SHARP EDGES 0.005 TO 0.010

PRELIMINARY ISSUE

DESIGN	DRAWN BY	DART AEROSPACE LTD HAWKESBURY, ONTARIO, CANADA	
CHECKED	APPROVED	DRAWING NO. D3477	REV. A
DATE 05.12.09		TITLE BLOWER INLET ADAPTER	SHEET 3 OF 4 SCALE 1:2

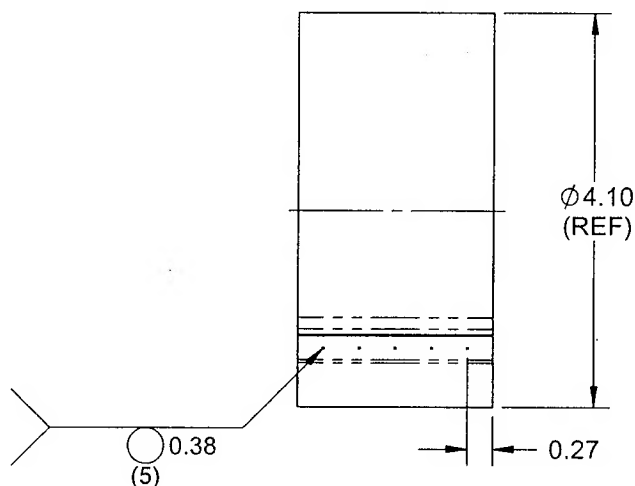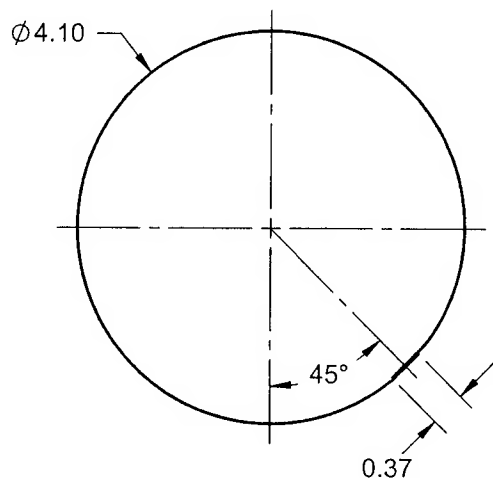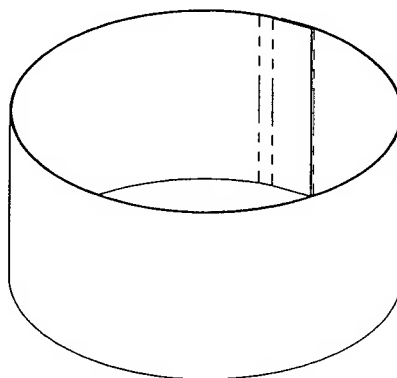

D3477-3 TUBE

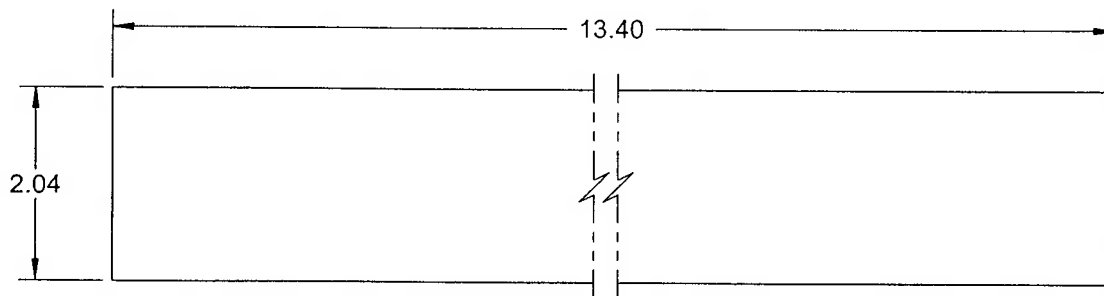

D3477-3F TUBE FLAT PATTERN



NOTES:


- 1) MATERIAL: AISI 304/316 SS SHEET PER MIL-S-5019 (ANNEALED) 2B FINISH
26 GAUGE SS (0.018 THICK) (REF. DART SPEC. M304S26GA)
- 2) WELD PER DART QSI 004
- 3) TOLERANCES ARE PER DART QSI 018 UNLESS OTHERWISE NOTED
- 4) ALL DIMENSIONS ARE IN INCHES
- 5) BREAK ALL SHARP EDGES 0.005 TO 0.010

COPYRIGHT © 2005 BY DART AEROSPACE LTD.


THIS DOCUMENT IS PRIVATE AND CONFIDENTIAL AND IS SUPPLIED ON THE EXPRESS CONDITION THAT IT IS NOT TO BE USED FOR ANY PURPOSE OR COPIED OR COMMUNICATED TO ANY OTHER PERSON WITHOUT WRITTEN PERMISSION FROM DART AEROSPACE LTD.

PRELIMINARY ISSUE

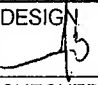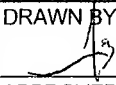DESIGN 	DRAWN BY 	DART AEROSPACE LTD HAWKESBURY, ONTARIO, CANADA	
CHECKED	APPROVED	DRAWING NO. D3477	REV. A SHEET 4 OF 4
DATE 05.12.09		TITLE BLOWER INLET ADAPTER	SCALE 1:2

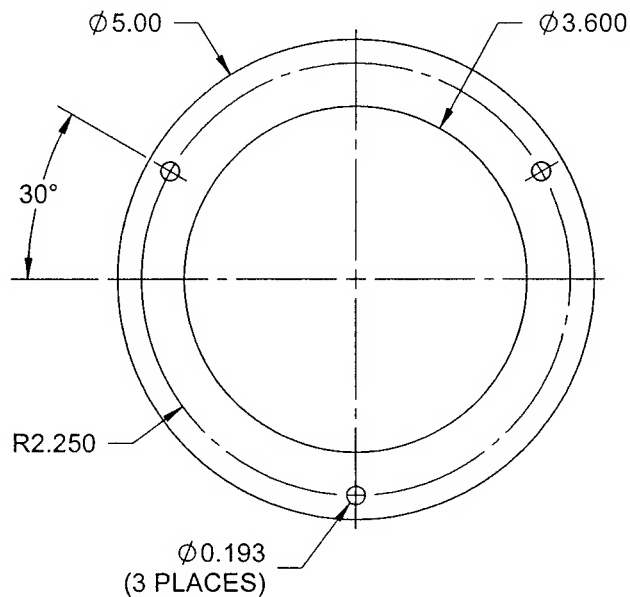

D3477-5F FLAT PATTERN

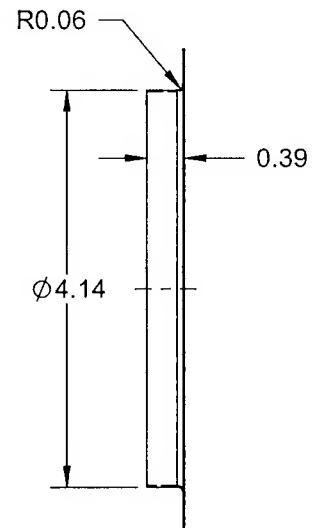

**D3477-5 BLOWER
ADAPTER FLANGE**

NOTES:

- 1) MATERIAL: AISI 304/316 SS SHEET PER MIL-S-5019 (ANNEALED) 2B FINISH
26 GAUGE SS (0.018 THICK)
(REF. DART SPEC. M304S26GA)
- 2) TOLERANCES ARE PER DART QSI 018 UNLESS OTHERWISE NOTED
- 3) ALL DIMENSIONS ARE IN INCHES
- 4) BREAK ALL SHARP EDGES 0.005 TO 0.010